


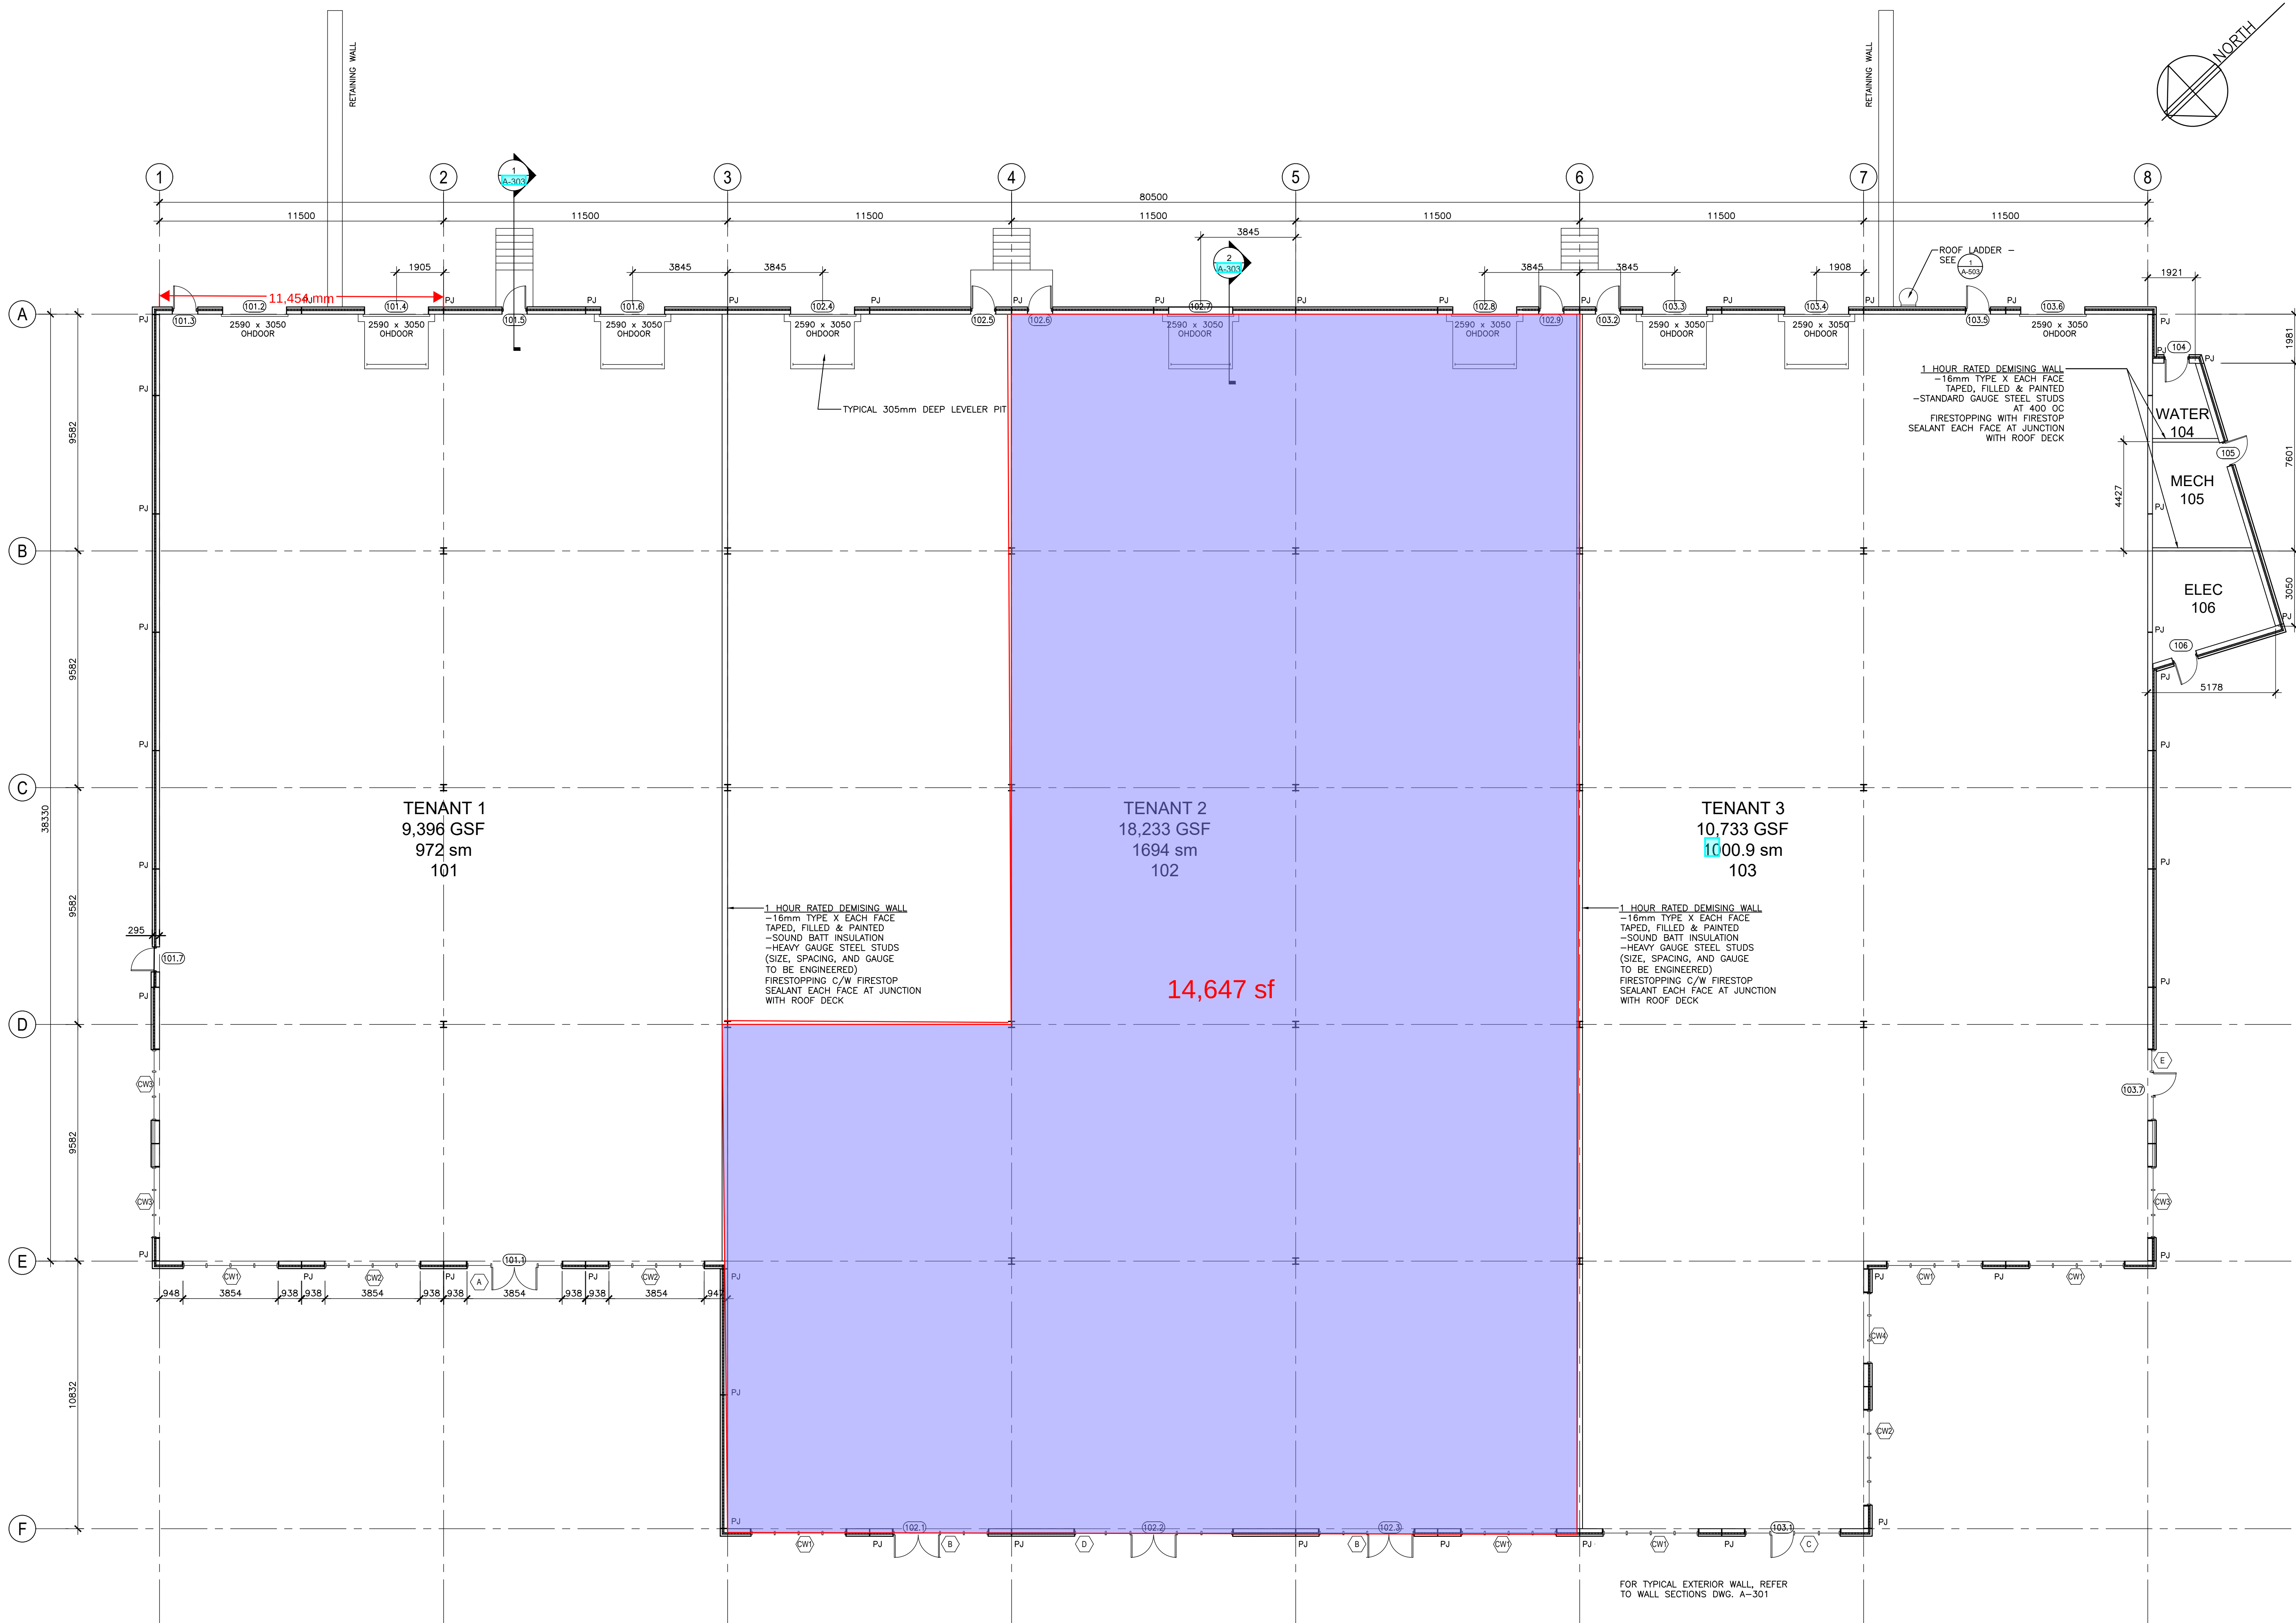

1 FLOOR PLAN
1:125

39,869 GSF
3794 sm

General Notes:
All levels and dimensions are to be checked on site by the contractor prior to fabrication, and any discrepancies must be reported immediately to the Architect.
All dimensions are to be read of this drawing and NOT scaled.
All work to be executed in strict accordance with the by-laws and regulations of the local authorities and in accordance with Building Construction Standards.
All work to conform to applicable standards as referenced within the master specifications or as indicated in the drawing.
Where indicated / required, all drawings are to be read in conjunction with all other documents issued. This drawing is only to be used for obtaining Local Authority Consents and should not be used for any other purpose unless otherwise stated on drawing.

No.	Description	Date
16	ISSUED FOR CONSTRUCTION	2022.10.11
15	MECH/ELEC BLOCK, DR 101.3	2022.08.09
14	OPENINGS AND DOCKS LINE A	2022.08.08
13	COORD ENTRANCES/GLAZING	2022.07.24
12	PANEL JOINTS	2022.07.03
11	PANEL JOINTS	2022.06.22
10	IRON MAPLE MARK-UPS	2022.04.26
9	BASE BUILDING PERMIT	2022.04.04
8	LINE A JOINTS & OPENINGS	2022.03.23
7	PANEL JOINTS & OPG ADJUSTMENTS	2022.03.06
6	TENANT 1 OH DR, PAIR @ ENTRANCE	2022.03.03
5	NORTH FACADE PANELS AND JOINTS	2022.02.27
4	CENTER TENANT FACADE	2022.02.19
3	WINDOWS BAY D-E	2022.02.12
2	REVISED BUILDING DEPTH	2022.01.29
1	INFO	2022.01.19




7071 Bayers Rd. Suite 3004
Halifax, NS B3L 2C2
Email: mike@harch.ca
Phone: 444-0555
Fax: 444-7522
hA
harveyARCHITECTURE

PROPOSED BUILDING AT
CUTLER AVE. & JIM CONNORS AVE.
DARTMOUTH, NS

MAIN
FLOOR PLAN

Project Number 22001
Date 2022.01.19
Drawn By MAH
Checked By MAH

A-101
Scale 1:125

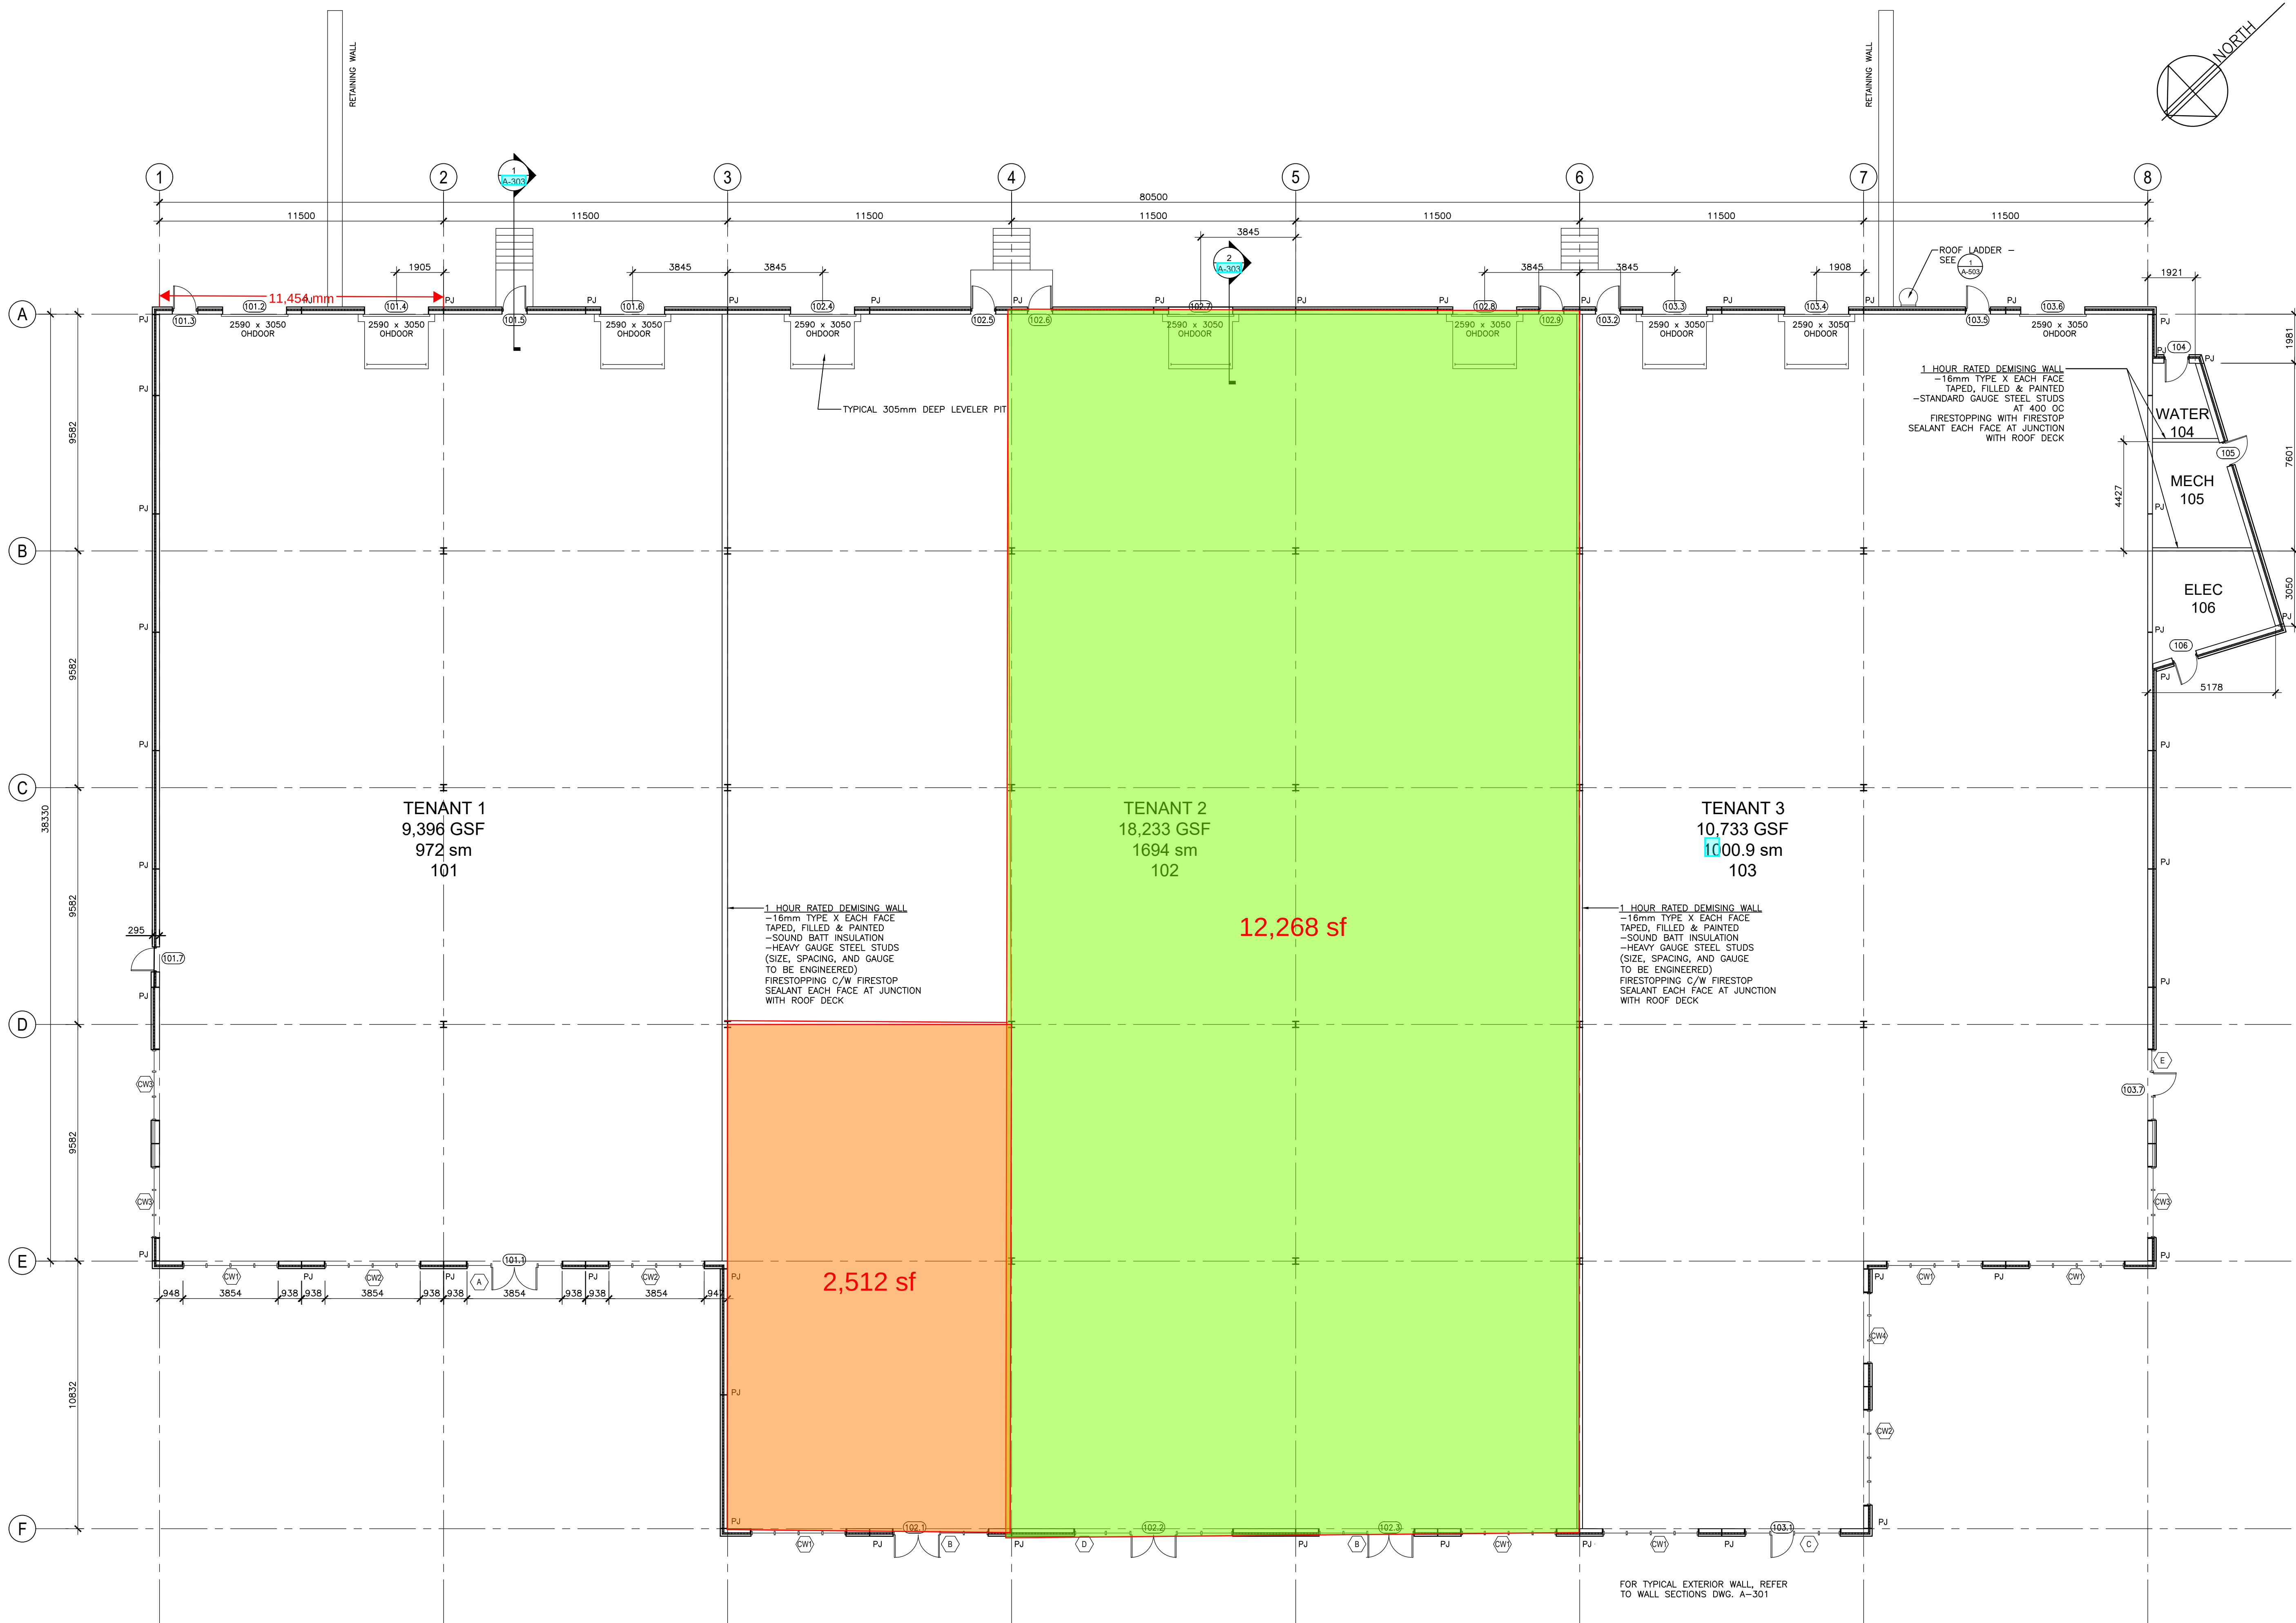

1 FLOOR PLAN
1:125

39,869 GSF
3794 sm

General Notes:
All levels and dimensions are to be checked on site by the contractor prior to fabrication, and any discrepancies must be reported immediately to the Architect.
All dimensions are to be read off this drawing and NOT scaled.
All work to be executed in strict accordance with the by-laws and regulations of the local authorities and in accordance with Building Construction Standards.
All work to conform to applicable standards as referenced within the master specifications or as indicated in the drawing.
Where indicated / required, all drawings are to be read in conjunction with all other documents issued. This drawing is only to be used for obtaining Local Authority Consents and should not be used for any other purpose unless otherwise stated on drawing.

16	ISSUED FOR CONSTRUCTION	2022.10.11
15	MECH/ELEC BLOCK, DR 101.3	2022.08.09
14	OPENINGS AND DOCKS LINE A	2022.08.08
13	COORD ENTRANCES/GLAZING	2022.07.24
12	PANEL JOINTS	2022.07.03
11	PANEL JOINTS	2022.06.22
10	IRON MAPLE MARK-UPS	2022.04.26
9	BASE BUILDING PERMIT	2022.04.04
8	LINE A JOINTS & OPENINGS	2022.03.23
7	PANEL JOINTS & OPG ADJUSTMENTS	2022.03.06
6	TENANT 1 OH DR, PAIR @ ENTRANCE	2022.03.03
5	NORTH FACADE PANELS AND JOINTS	2022.02.27
4	CENTER TENANT FACADE	2022.02.19
3	WINDOWS BAY D-E	2022.02.12
2	REVISED BUILDING DEPTH	2022.01.29
1	INFO	2022.01.19
No.	Description	Date



ha 7071 Bayers Rd. Suite 3004
Halifax, NS B3L 2C2
Email: mike@harch.ca
Phone: 444-0555
Fax: 444-7522
harveyARCHITECTURE


PROPOSED BUILDING AT
CUTLER AVE. & JIM CONNORS AVE.
DARTMOUTH, NS

MAIN
FLOOR PLAN

Project Number 22001
Date 2022.01.19
Drawn By MAH
Checked By MAH

A-101

Scale 1:125

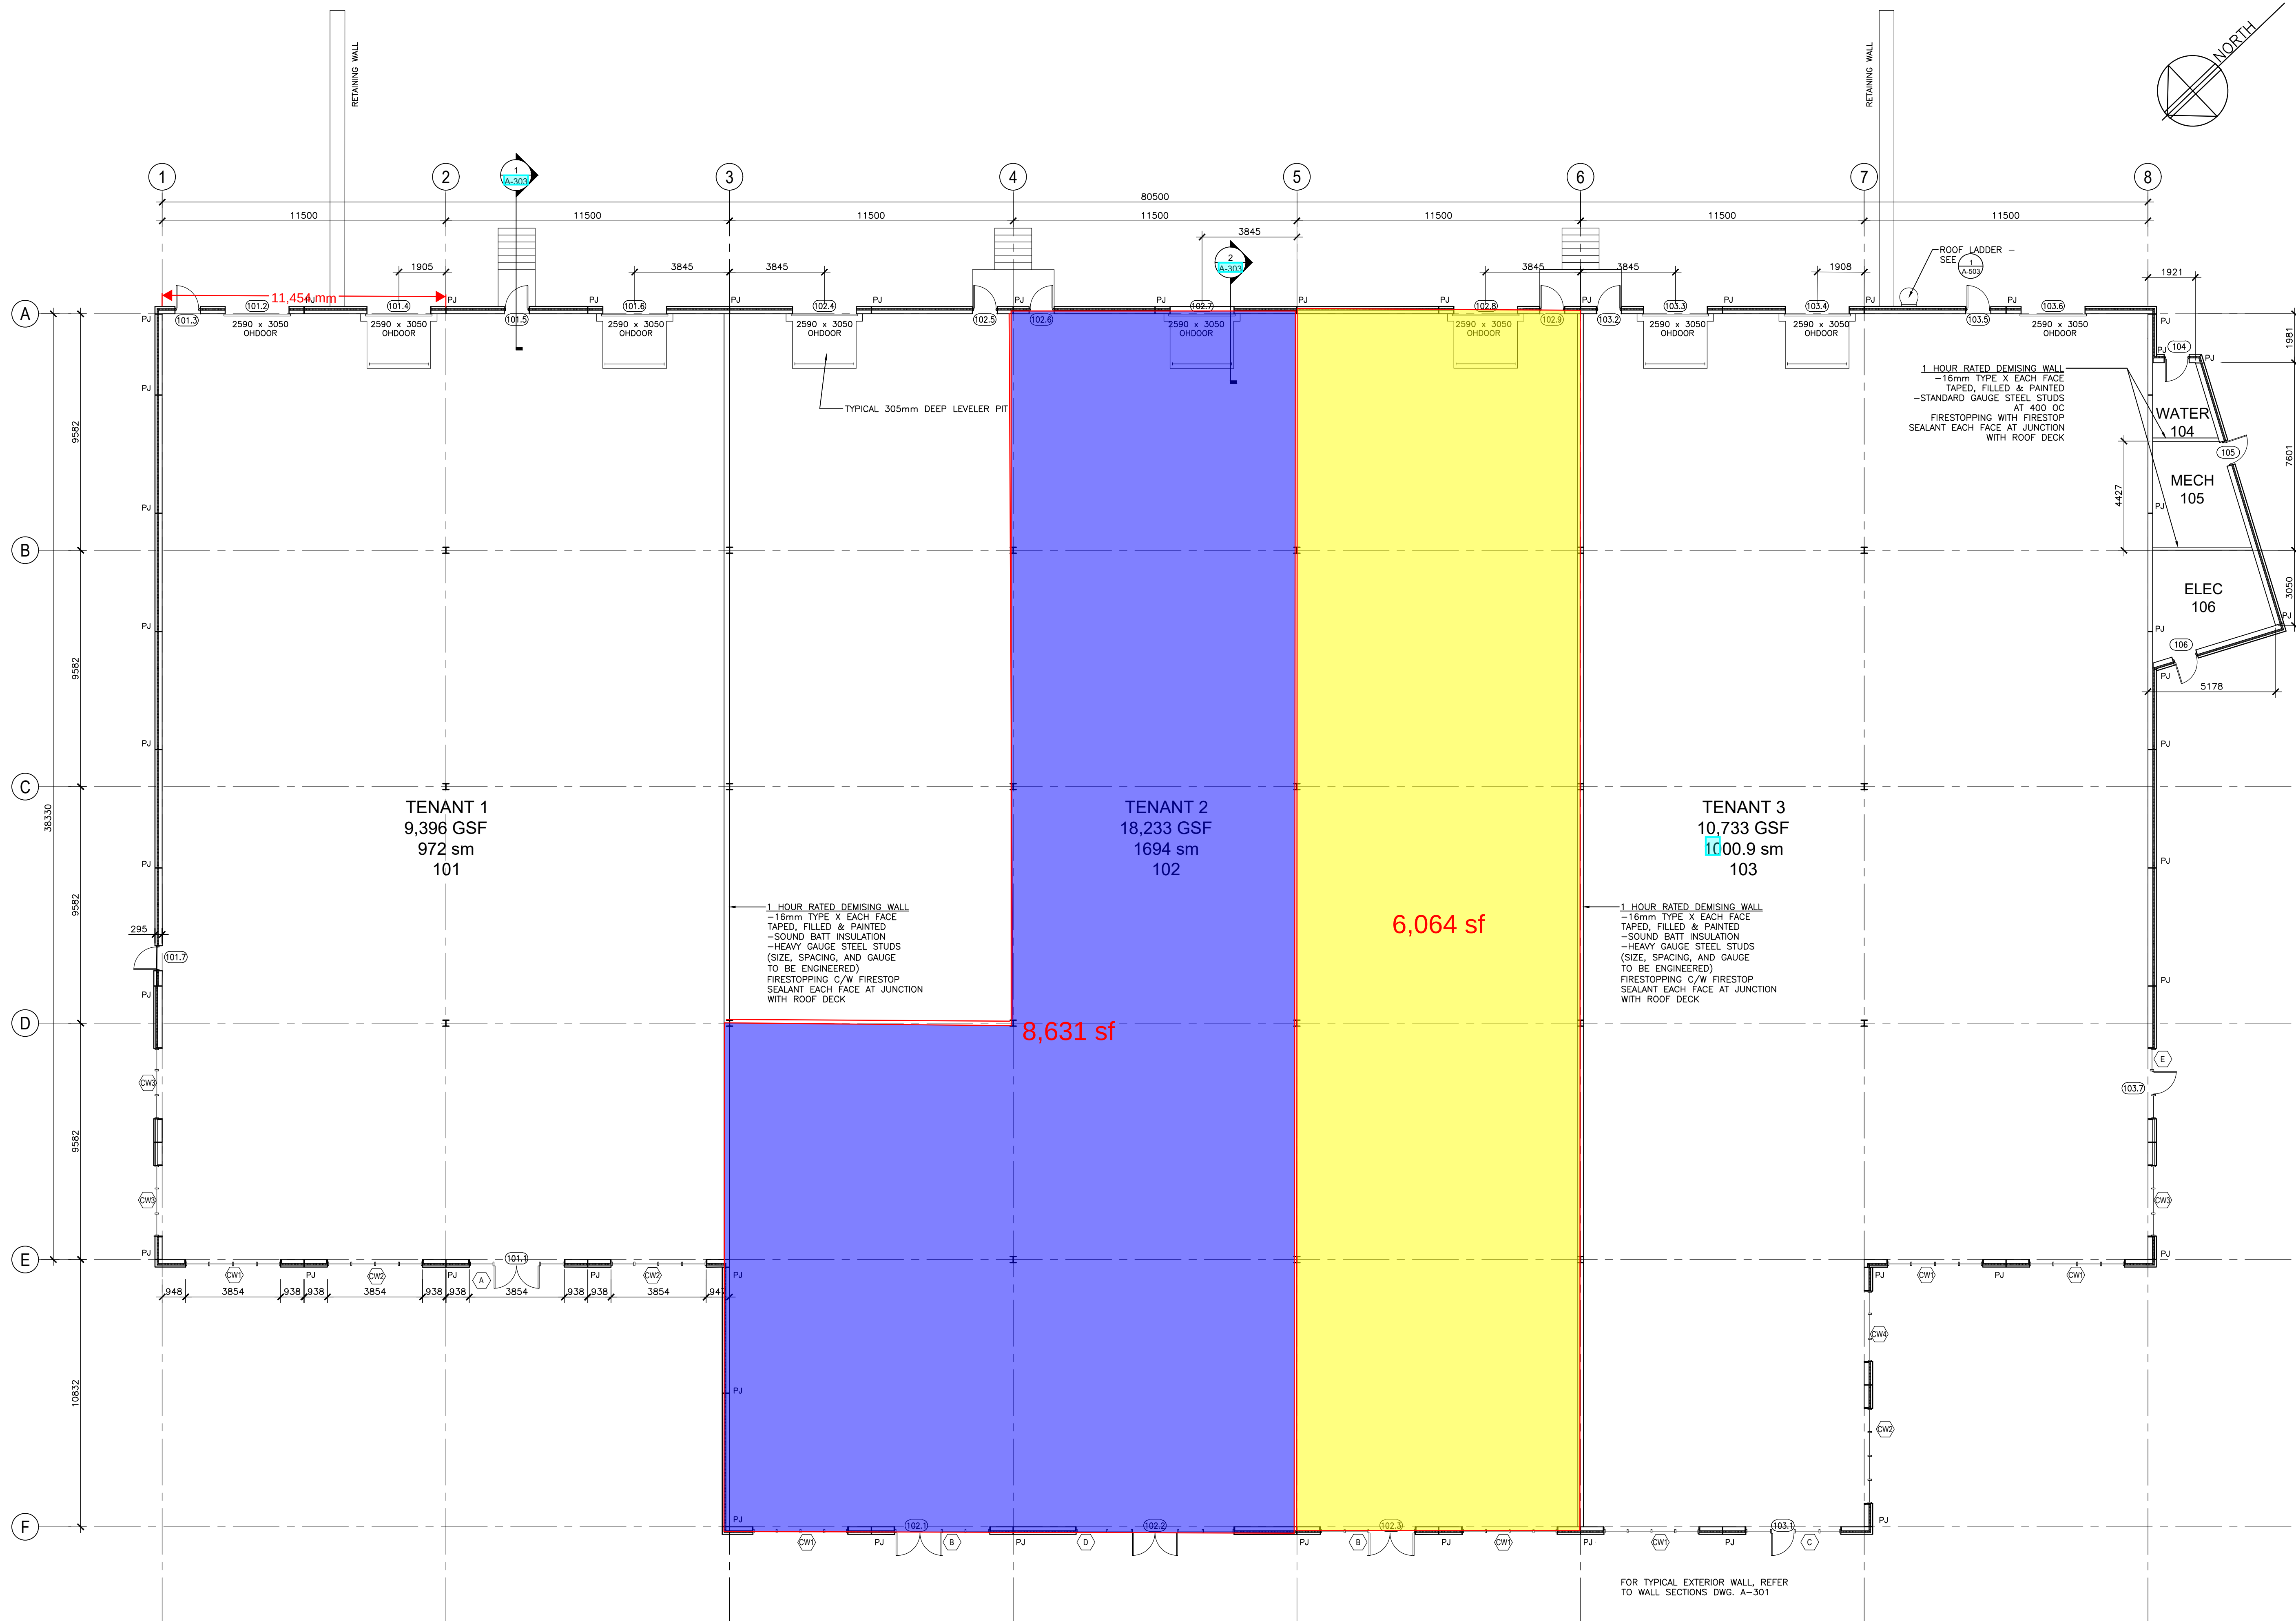

1 FLOOR PLAN
1:125

39,869 GSF
3794 sm

General Notes:
All levels and dimensions are to be checked on site by the contractor prior to fabrication, and any discrepancies must be reported immediately to the Architect.
All dimensions are to be read off this drawing and NOT scaled.
All work to be executed in strict accordance with the by-laws and regulations of the local authorities and in accordance with Building Construction Standards.
All work to conform to applicable standards as referenced within the master specifications or as indicated in the drawing.
Where indicated / required, all drawings are to be read in conjunction with all other documents issued. This drawing is only to be used for obtaining Local Authority Consents and should not be used for any other purpose unless otherwise stated on drawing.

No.	Description	Date
16	ISSUED FOR CONSTRUCTION	2022.10.11
15	MECH/ELEC BLOCK, DR 101.3	2022.08.09
14	OPENINGS AND DOCKS LINE A	2022.08.08
13	COORD ENTRANCES/GLAZING	2022.07.24
12	PANEL JOINTS	2022.07.03
11	PANEL JOINTS	2022.06.22
10	IRON MAPLE MARK-UPS	2022.04.26
9	BASE BUILDING PERMIT	2022.04.04
8	LINE A JOINTS & OPENINGS	2022.03.23
7	PANEL JOINTS & OPG ADJUSTMENTS	2022.03.06
6	TENANT 1 OH DR, PAIR @ ENTRANCE	2022.03.03
5	NORTH FACADE PANELS AND JOINTS	2022.02.27
4	CENTER TENANT FACADE	2022.02.19
3	WINDOWS BAY D-E	2022.02.12
2	REVISED BUILDING DEPTH	2022.01.29
1	INFO	2022.01.19




7071 Bayers Rd. Suite 3004
Halifax, NS B3L 2C2
Email: mike@harch.ca
Phone: 444-0555
Fax: 444-7522
hA
harveyARCHITECTURE

PROPOSED BUILDING AT
CUTLER AVE. & JIM CONNORS AVE.
DARTMOUTH, NS

MAIN
FLOOR PLAN

Project Number 22001
Date 2022.01.19
Drawn By MAH
Checked By MAH

A-101
Scale 1:125

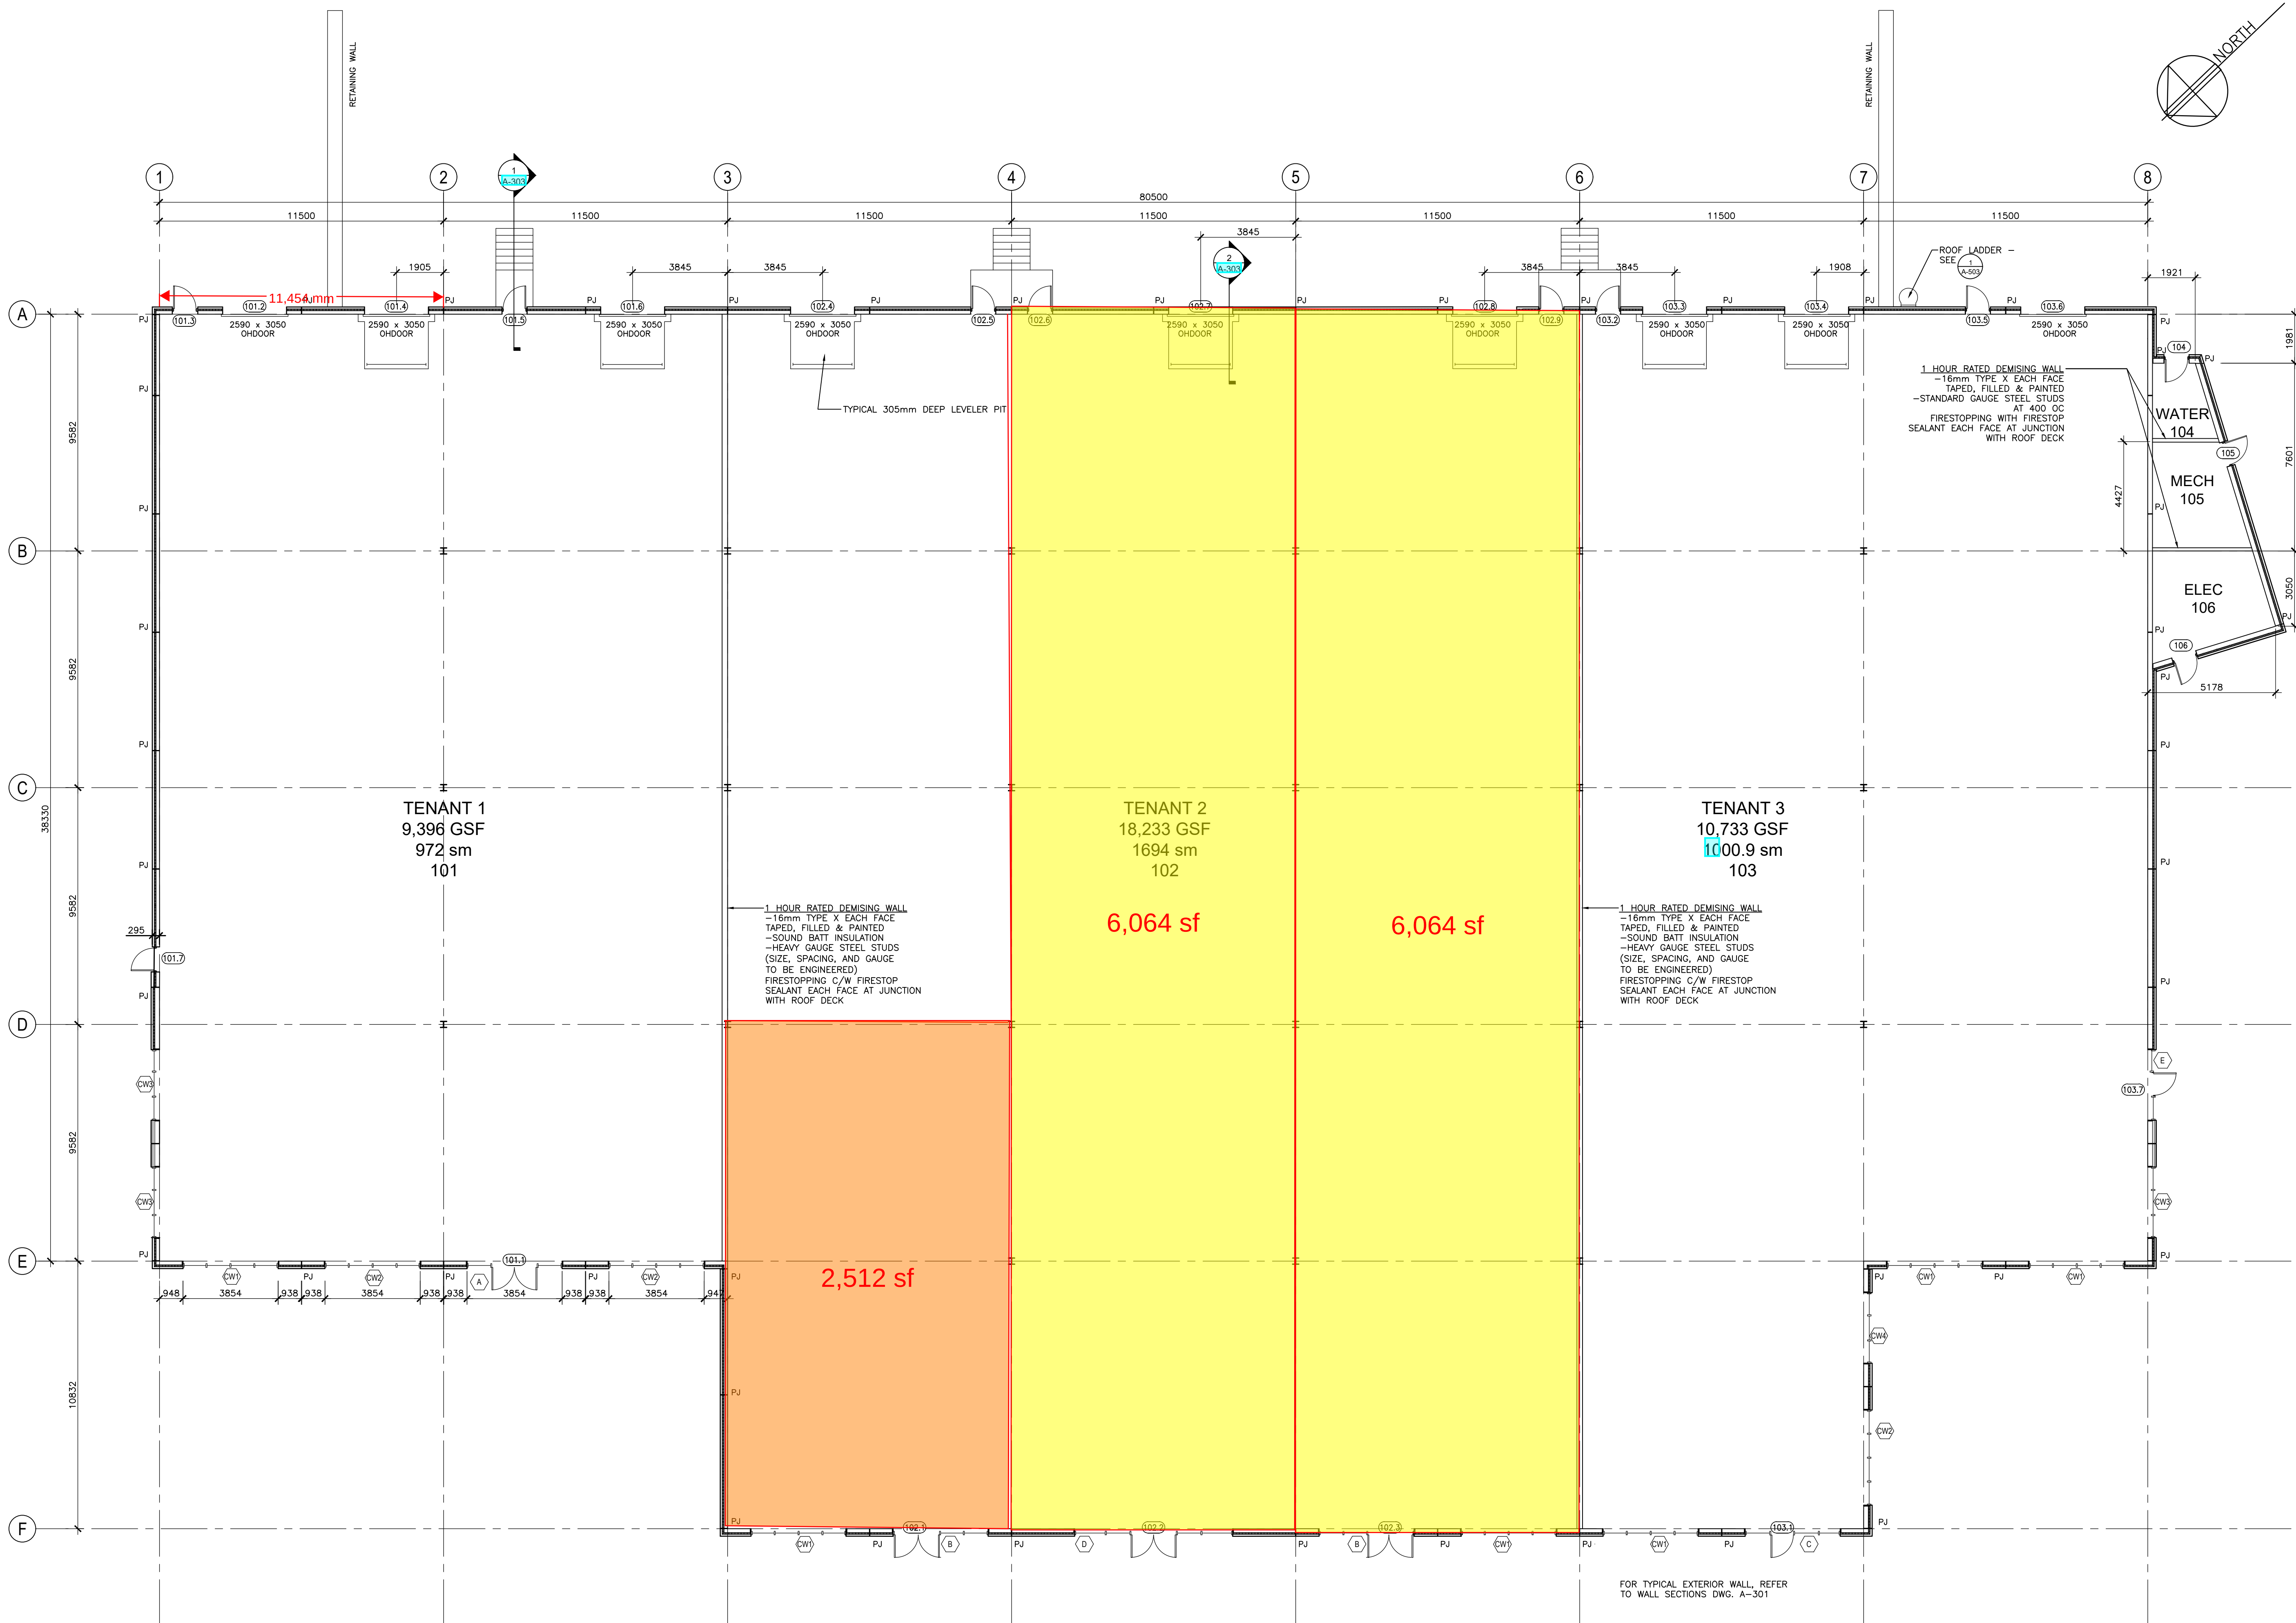

General Notes:
All levels and dimensions are to be checked on site by the contractor prior to fabrication, and any discrepancies must be reported immediately to the Architect.
All dimensions are to be read off this drawing and NOT scaled.
All work to be executed in strict accordance with the by-laws and regulations of the local authorities and in accordance with Building Construction Standards.
All work to conform to applicable standards as referenced within the master specifications or as indicated in the drawing.
Where indicated / required, all drawings are to be read in conjunction with all other documents issued. This drawing is only to be used for obtaining Local Authority Consents and should not be used for any other purpose unless otherwise stated on drawing.

16	ISSUED FOR CONSTRUCTION	2022.10.11
15	MECH/ELEC BLOCK, DR 101.3	2022.08.09
14	OPENINGS AND DOCKS LINE A	2022.08.08
13	COORD ENTRANCES/GLAZING	2022.07.24
12	PANEL JOINTS	2022.07.03
11	PANEL JOINTS	2022.06.22
10	IRON MAPLE MARK-UPS	2022.04.26
9	BASE BUILDING PERMIT	2022.04.04
8	LINE A JOINTS & OPENINGS	2022.03.23
7	PANEL JOINTS & OPG ADJUSTMENTS	2022.03.06
6	TENANT 1 OH DR, PAIR @ ENTRANCE	2022.03.03
5	NORTH FACADE PANELS AND JOINTS	2022.02.27
4	CENTER TENANT FACADE	2022.02.19
3	WINDOWS BAY D-E	2022.02.12
2	REVISED BUILDING DEPTH	2022.01.29
1	INFO	2022.01.19
No.	Description	Date



ha 7071 Bayers Rd. Suite 3004
Halifax, NS B3L 2C2
Email: mike@harch.ca
Phone: 444-0555
Fax: 444-7522
harveyARCHITECTURE

PROPOSED BUILDING AT
CUTLER AVE. & JIM CONNORS AVE.
DARTMOUTH, NS

MAIN
FLOOR PLAN

Project Number 22001
Date 2022.01.19
Drawn By MAH
Checked By MAH

A-101

Scale 1:125